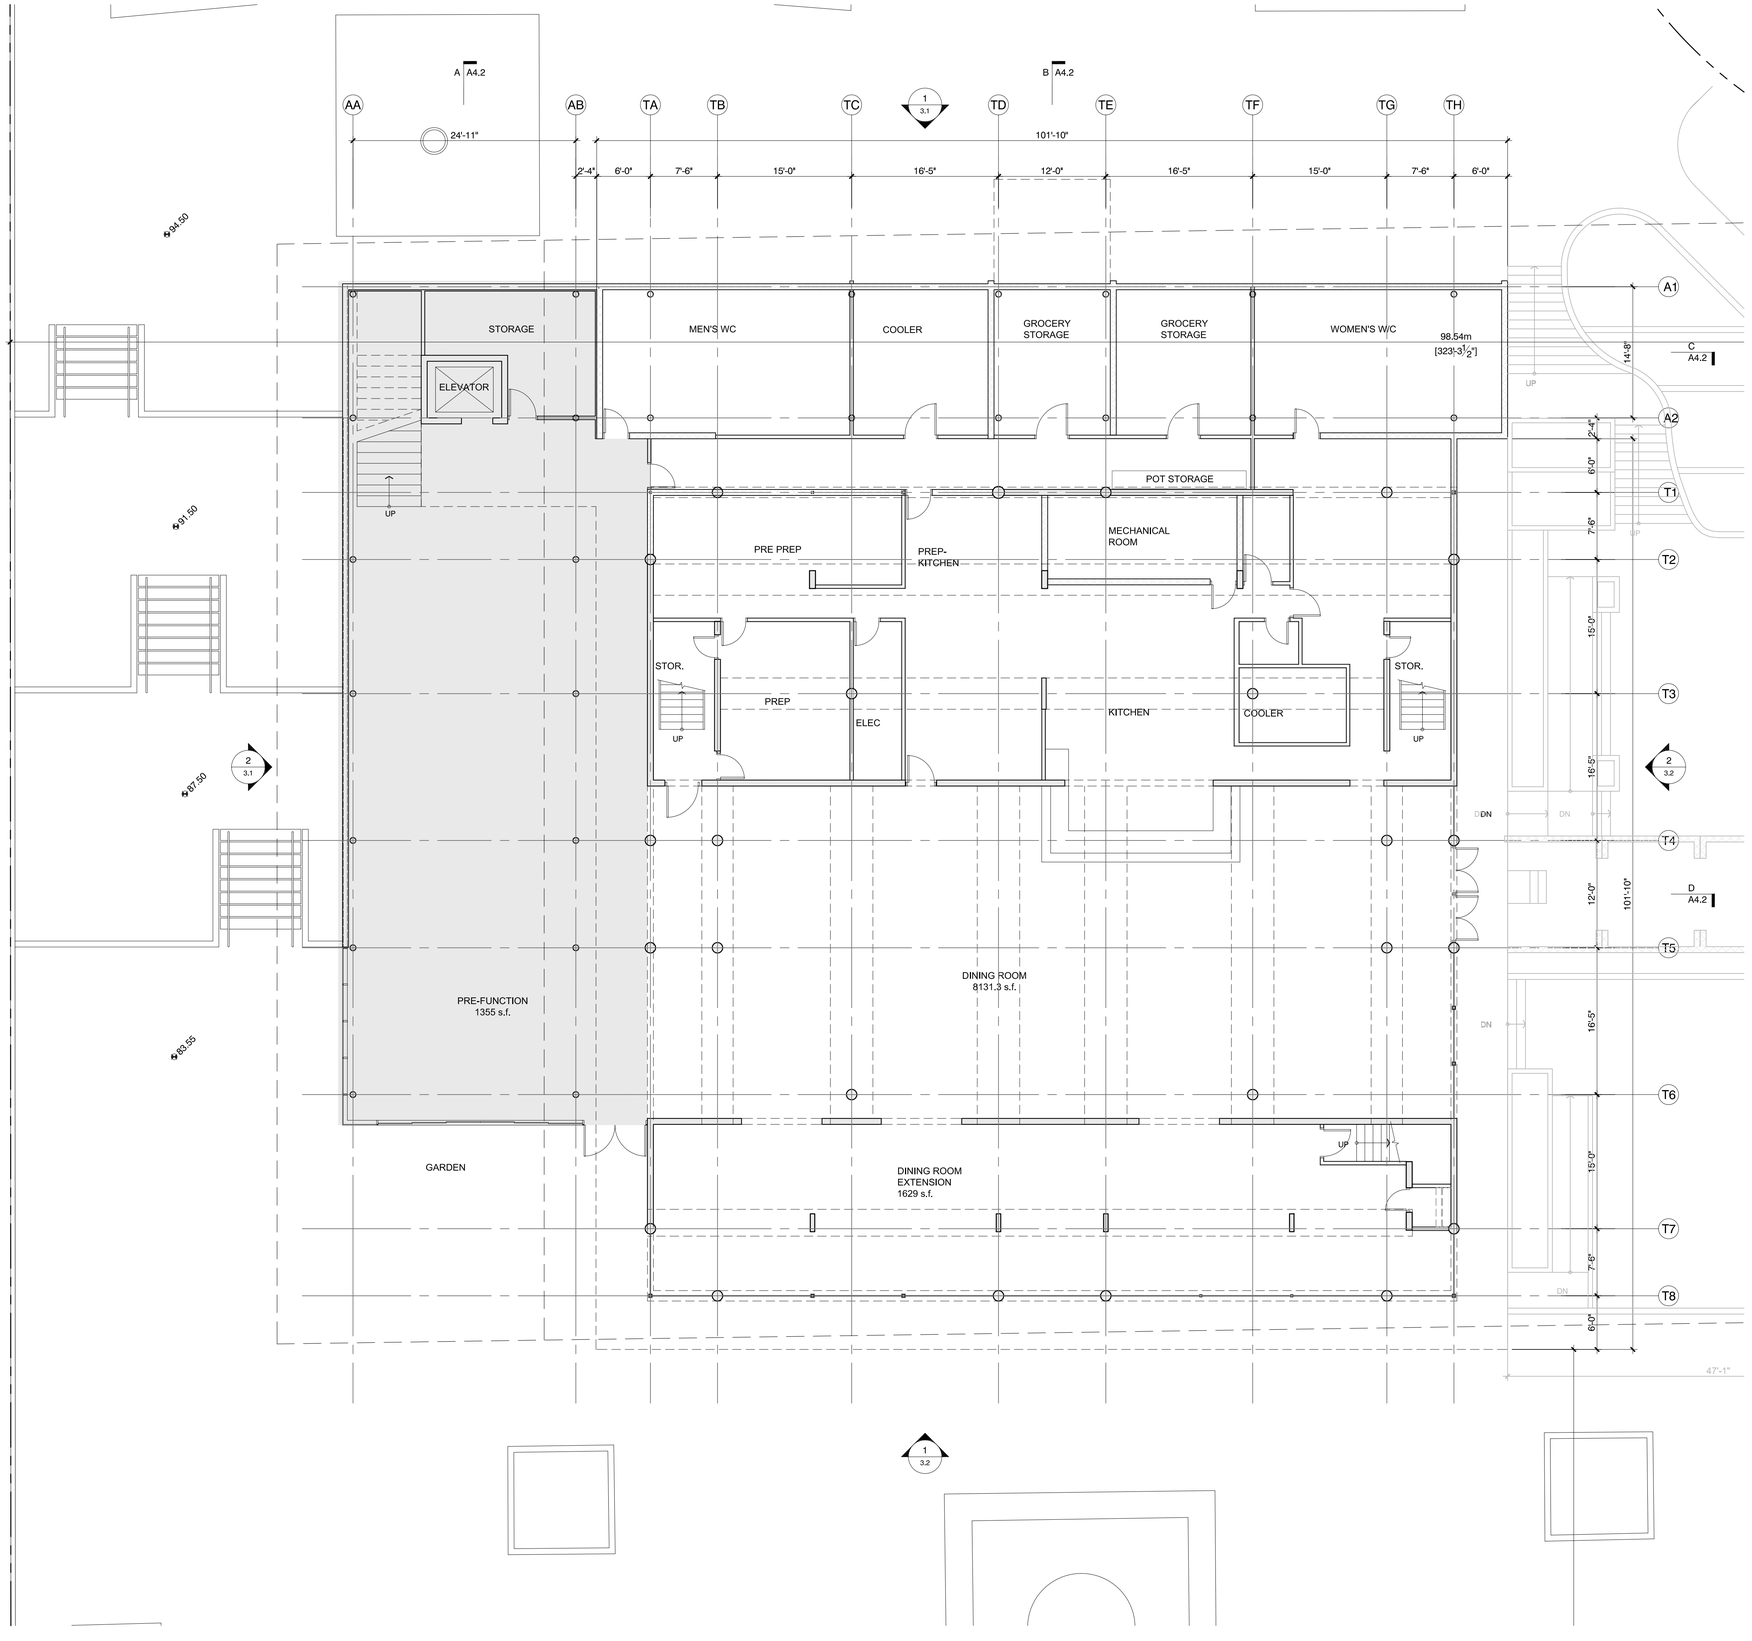

GROUND LEVEL OVERALL AREA:

EXISTING TEMPLE:	10,456.7 s.f.
ADDITION:	3,166.9 s.f.
TOTAL AREA	13,623.6 s.f.

PROPOSED WORK:

ADDITION:	3,166.9 s.f.
RENOVATION:	4,822.8 s.f.
	7,989.7 s.f.

nick milkovich architects inc

Suite 303, 375 West 5th Avenue
Vancouver, BC, Canada V5Y 1J6
tel 604.737.6061
fax 604.737.6091
e-mail nma@milkovicharchitects.com
web www.milkovicharchitects.com

consultant

seal

Issued

1. ISSUED FOR DEVELOPMENT PERMIT 2014/04/30

revisions

© Copyright reserved. This plan and design is and at all times remains the exclusive property of Nick Milkovich Architects Inc and cannot be used without the architects consent.

All measurements must be checked on the drawings by the contractor.
This drawing is not to be used for construction purposes unless countersigned.

key plan

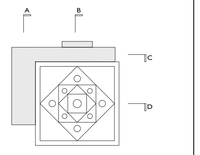

project title

SIKH TEMPLE

8000 ROSS STREET
VANCOUVER, BC

drawing title

GROUND LEVEL PLAN

drawn: AG | NP	project north
checked:	
scale: 1/8"=1'-0"	
drawing date: 2014/04/14	printed: 2014/04/28
project no.: 12011	drawing no.: A2.1
rev.:	

Plot time: Apr 28, 2014 - 11:16am
Z:\12011\Drawings\Plot\A2-1.dwg

Xref:
Z:\12011\Drawings\Plot\$Stock_24x36
Z:\12007\Drawings\Plot\$Stock_11x17-Detl
Z:\12011\Drawings\Lev-lower
Z:\12011\Drawings\X-grid
Z:\12011\Drawings\Lev-main - museum-library-resider
Z:\12011\Drawings\Site\X-site
Z:\12011\Drawings\Site\X-Survey